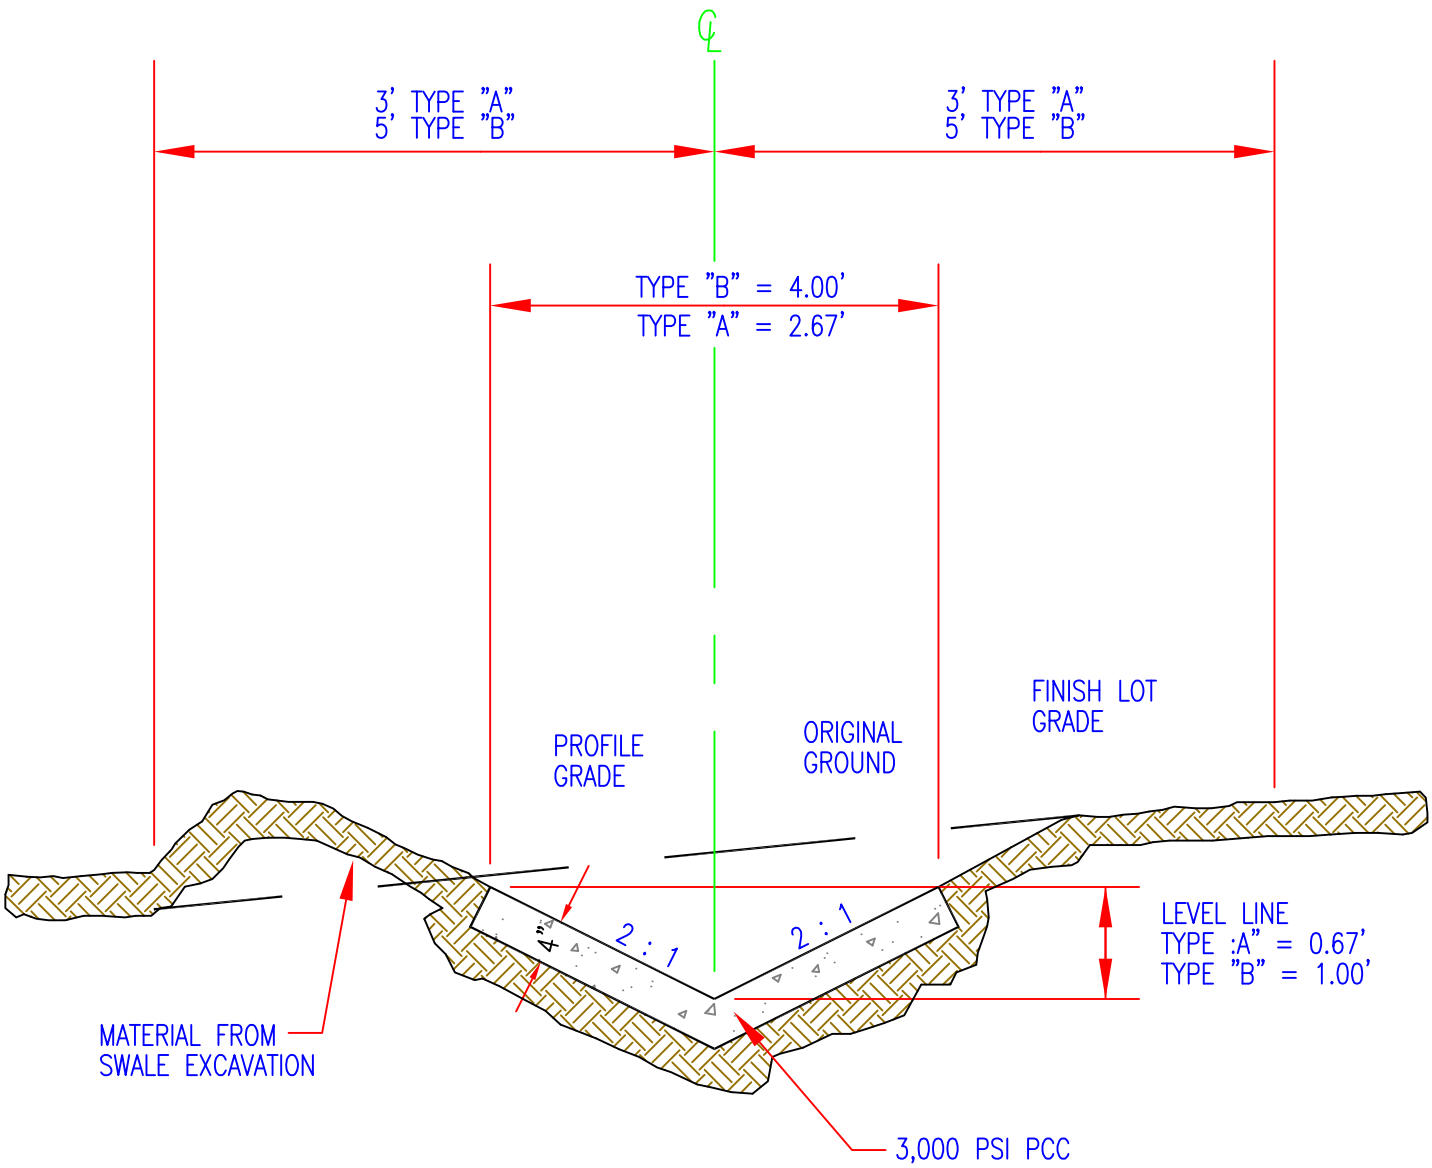

CITY OF OROVILLE
DEPARTMENT OF PUBLIC WORKS

STANDARD FOR
CONCRETE SWALE

DRAWN BY. SG	RICK WALLS, P.E. DIRECTOR OF PUBLIC WORKS DEPARTMENT	SHEET 1 OF 1 SD-06