RIVERFRONT IMPROVEMENTS BOUNDARY
CENTENNIAL PLAZA
BRODERICK ST
OROVILLE TOWN SQUARE
STREET
STREET
STREET

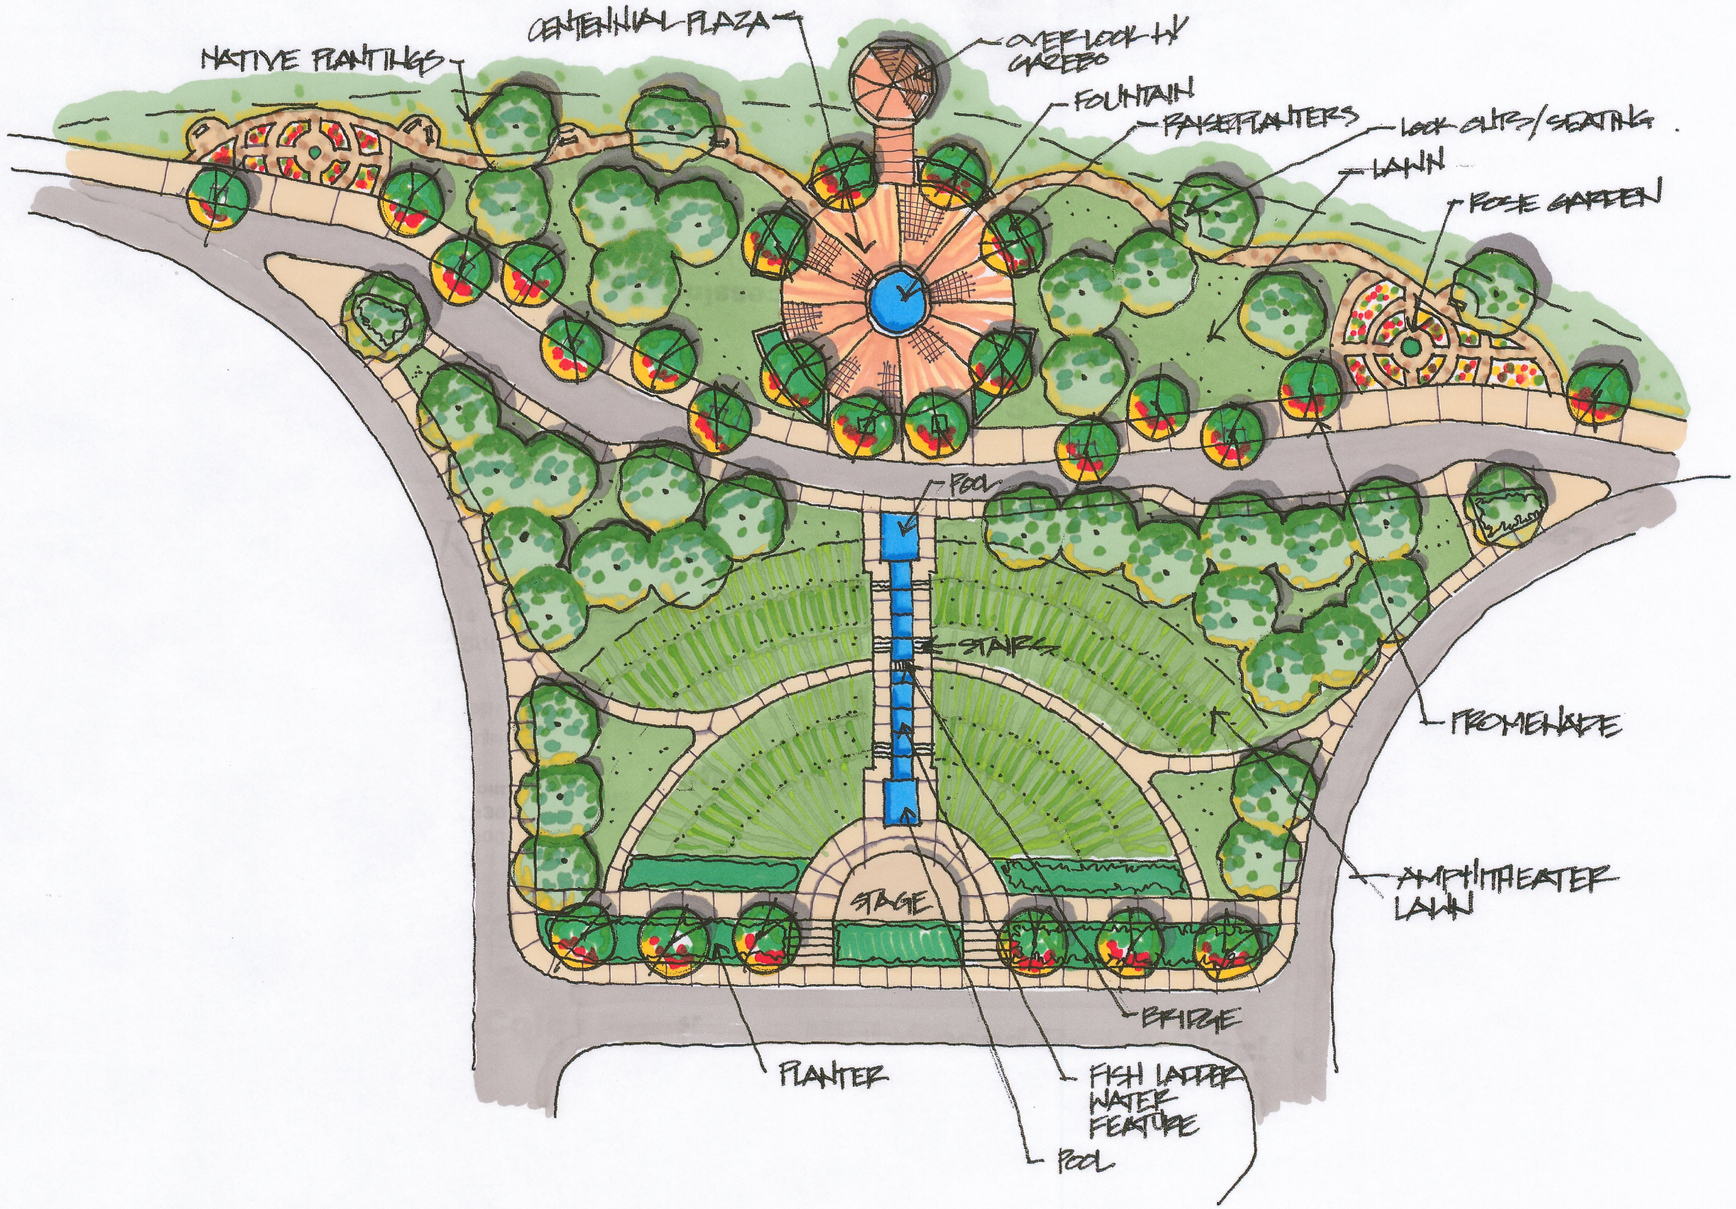

Oroville River Front Improvements

Centennial Plaza Concept, City of Oroville

July, 2006

NOT TO SCALE

GreenValley
CONSULTING ENGINEERS
1400 North Dutton Avenue, Suite 19 Santa Rosa, CA 95401
Tel (707) 579-0388 Fax (707) 579-3877

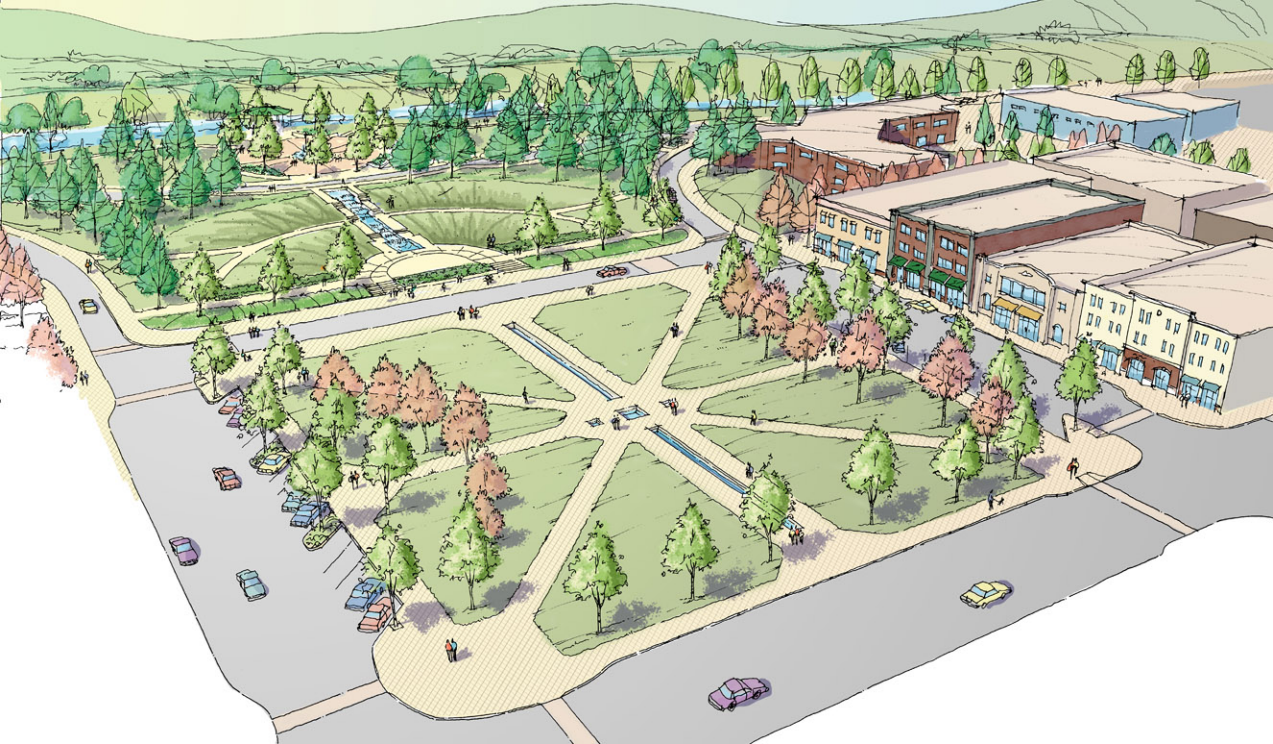

PHASE I | OROVILLE RIVERFRONT IMPROVEMENTS

mmdesigngroup