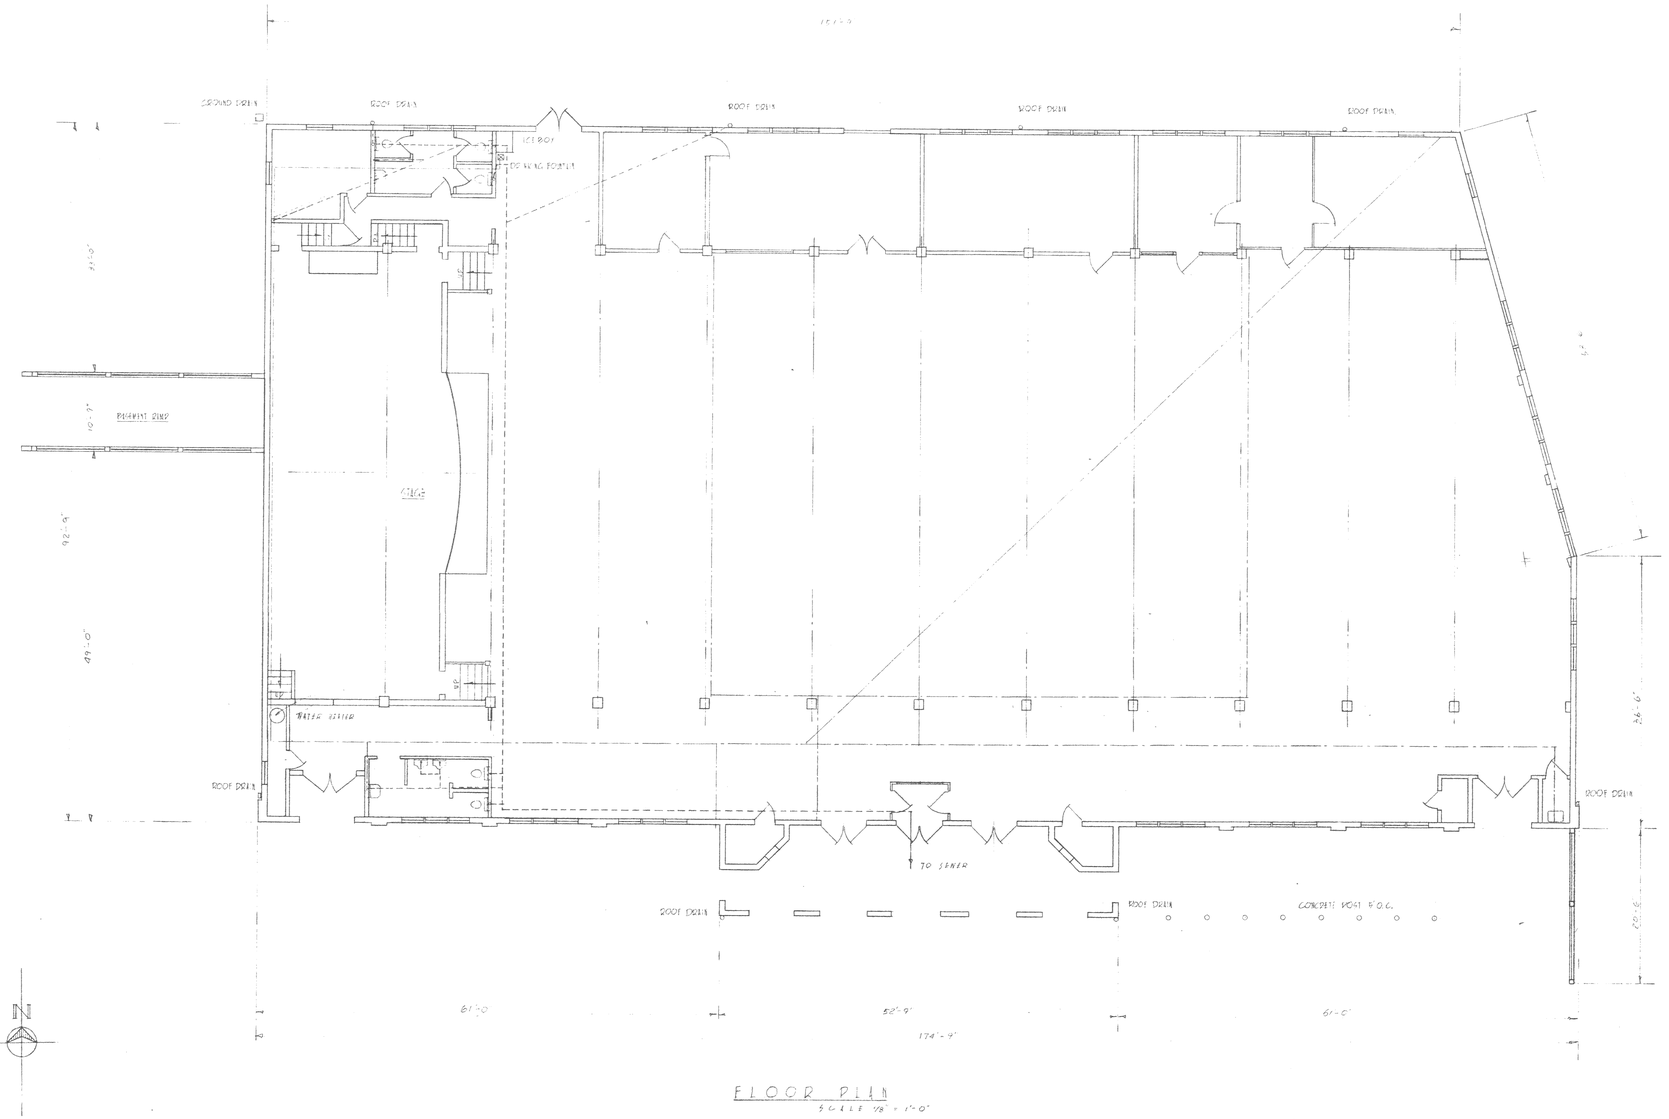

FLOOR PLAN
SCALE 1/8" = 1'-0"

DRAIN PIPE
WATER PIPE

DATE:	CHECKED:	
JOB No.	DRAWING:	
ARCHITECT	C-2181	

LORRIN L. WARD A.I.A.
ARCHITECT & ENGINEER
336 BROADWAY CHICO, CALIF. FI 2-8447

FLOOR PLAN & PLUMBING
OROVILLE MUNICIPAL AUDITORIUM
OROVILLE, CALIFORNIA

I

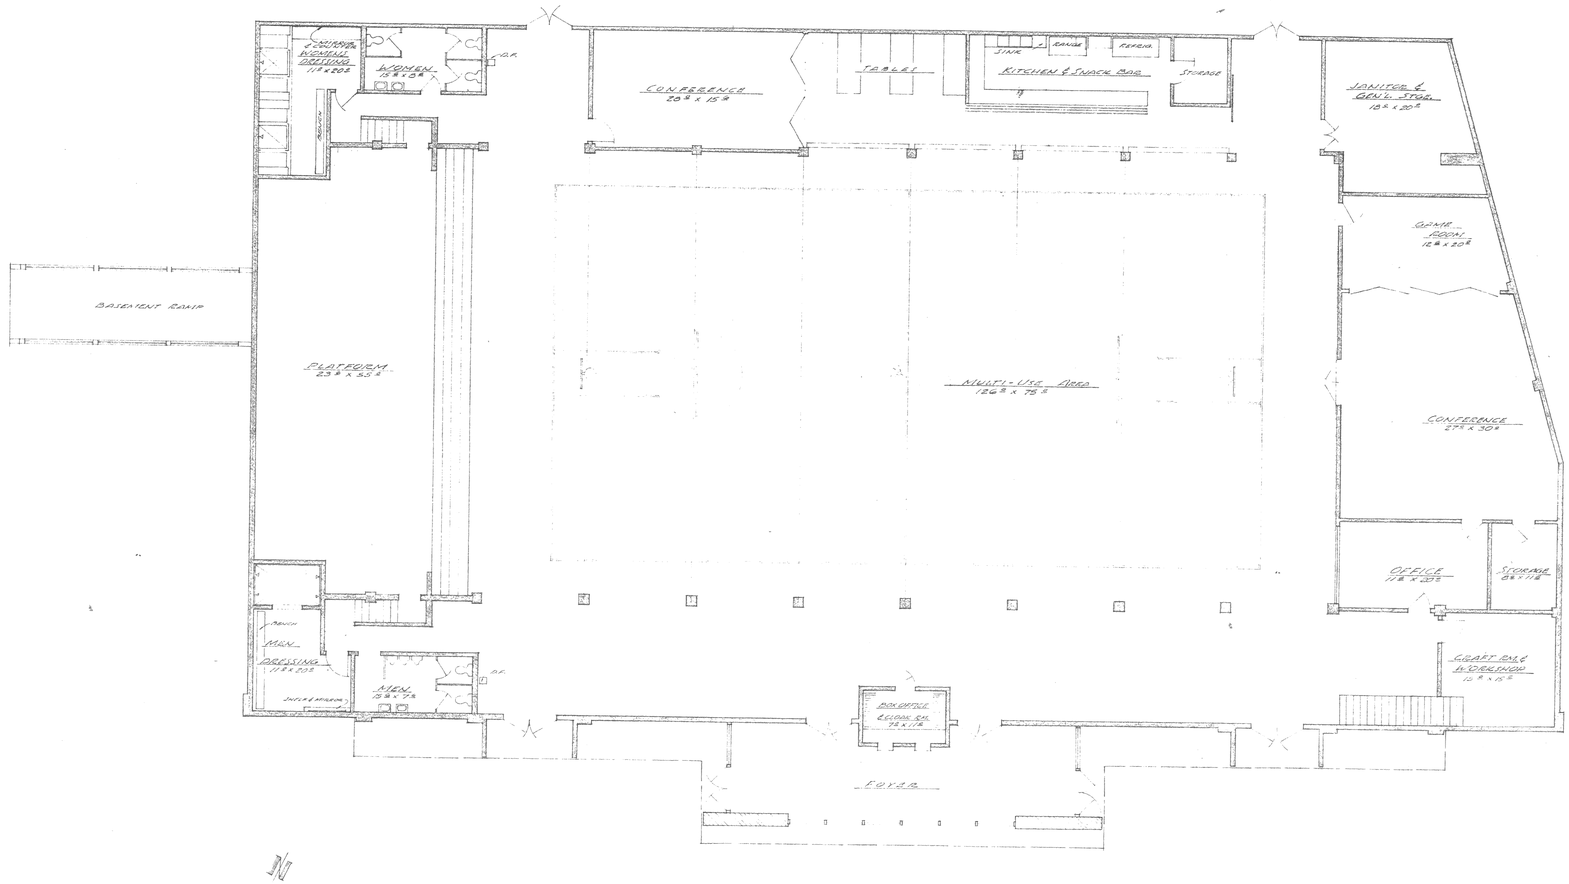

N

FLOOR PLAN

SCALE 1/8" = 1'-0"

PRELIMINARY No. 1 5-10-60

DATE	CHECKED	
JOB No 870255	DRAWN E.S.	
ARCHITECT	C-2181	

LORRIN L. WARD A.I.A.
ARCHITECT & ENGINEER
336 BROADWAY, CHICO, CALIF. FI. 2-8447

FLOOR PLAN

OROVILLE MUNICIPAL AUDITORIUM
OROVILLE CALIFORNIA

1

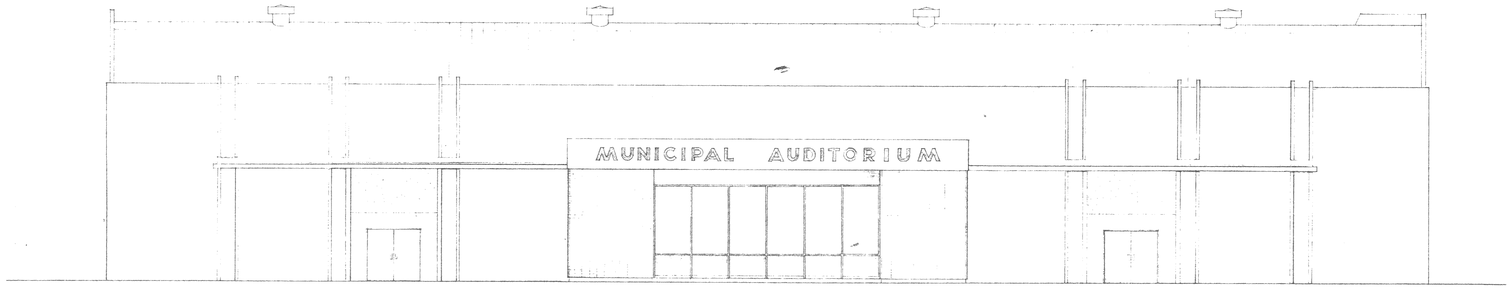

SOUTH
SCALE 1/8" = 1'-0"

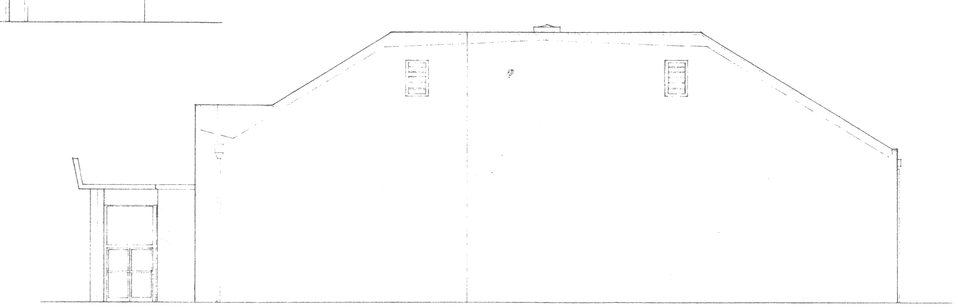

EAST
SCALE 1/8" = 1'-0"

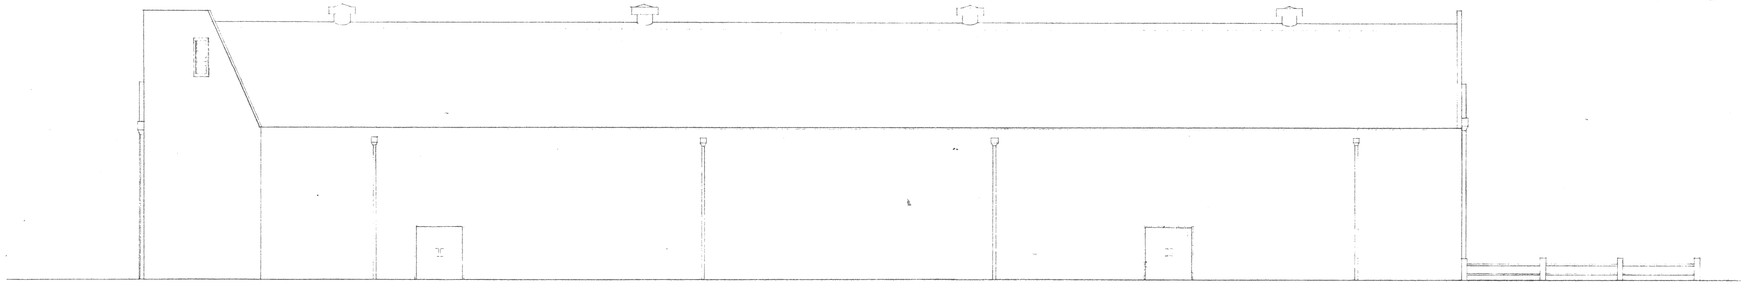

NORTH
SCALE 1/8" = 1'-0"

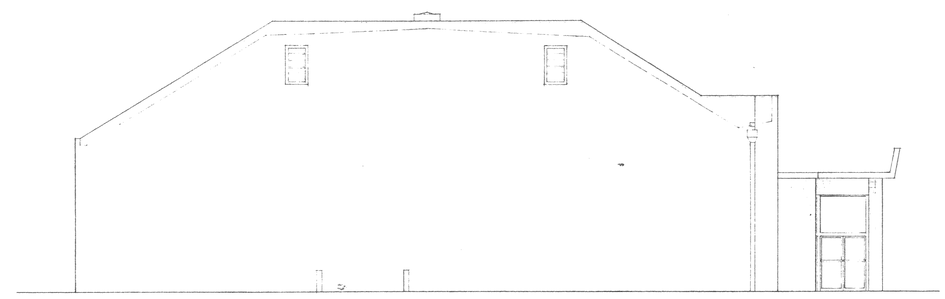

WEST
SCALE 1/8" = 1'-0"

PRELIMINARY No. 1

5-10-60

DATE	CHECKED	
JOB NO. 470259	DRAWN: E.J.	
ARCHITECT	C-2181	

LORRIN L. WARD A.I.A.
ARCHITECT & ENGINEER
336 BROADWAY, CHICO, CALIF. FI. 2-8447

ELEVATIONS
OROVILLE MUNICIPAL AUDITORIUM
OROVILLE, CALIFORNIA

2 of 9

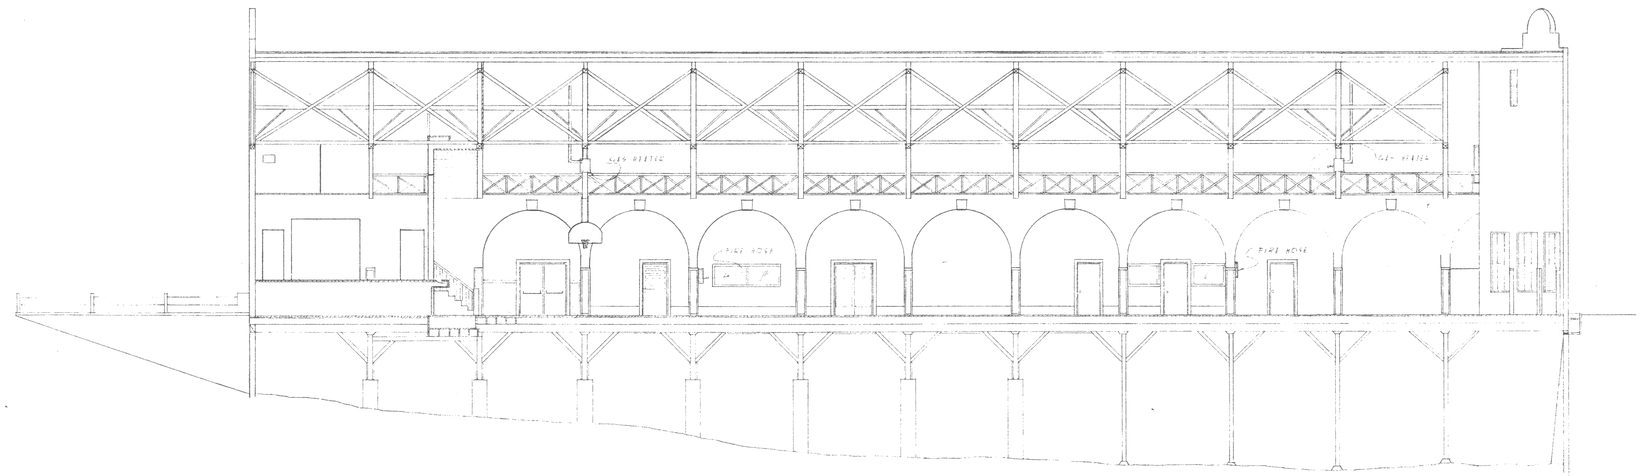

LONGITUDINAL SECTION
SCALE 1/8" = 1'-0"

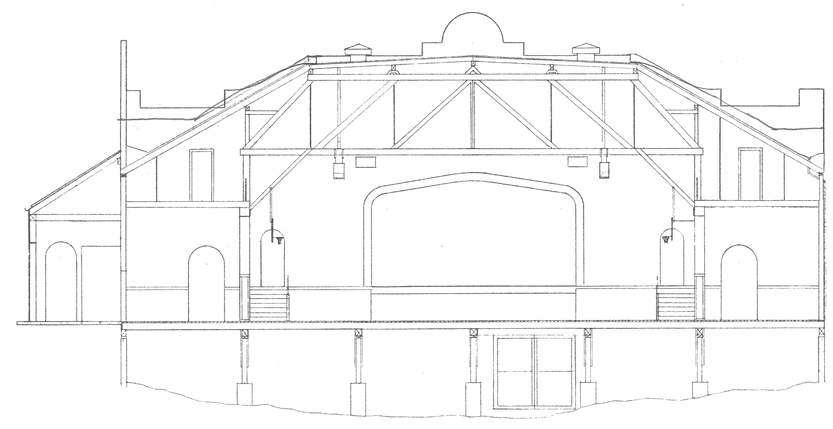

TRANSVERSE SECTION
SCALE 1/8" = 1'-0"

DATE:	CHECK'D:	LORRIN L. WARD A.I.A.	TYPICAL EXISTING SECTIONS.
JOB NO.	DRAWN:	ARCHITECT & ENGINEER	OROVILLE MUNICIPAL AUDITORIUM
ARCHITECT	C-2181	336 BROADWAY CHICO, CALIF. FI 2-8447	OROVILLE, CALIFORNIA.

2

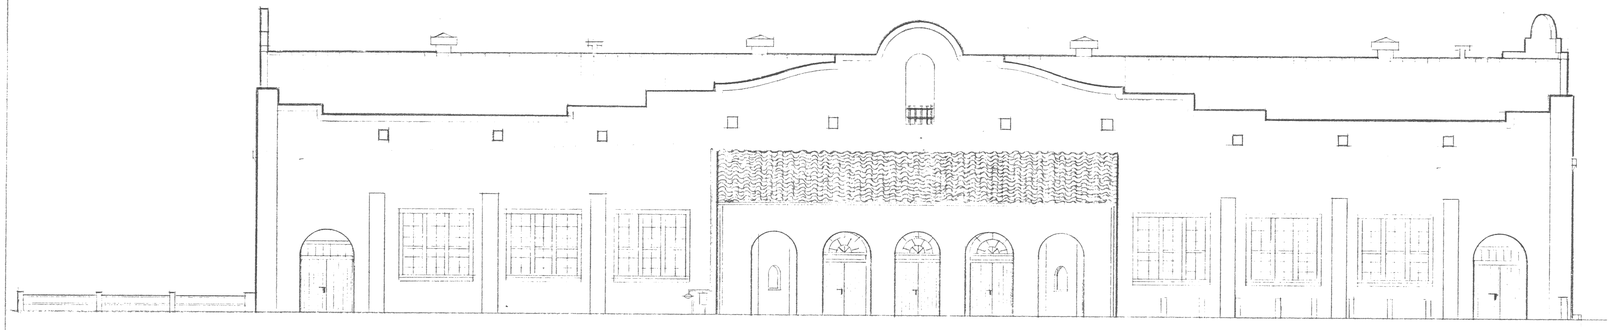

FRONT ELEVATION SCALE 1/8"=1'0"

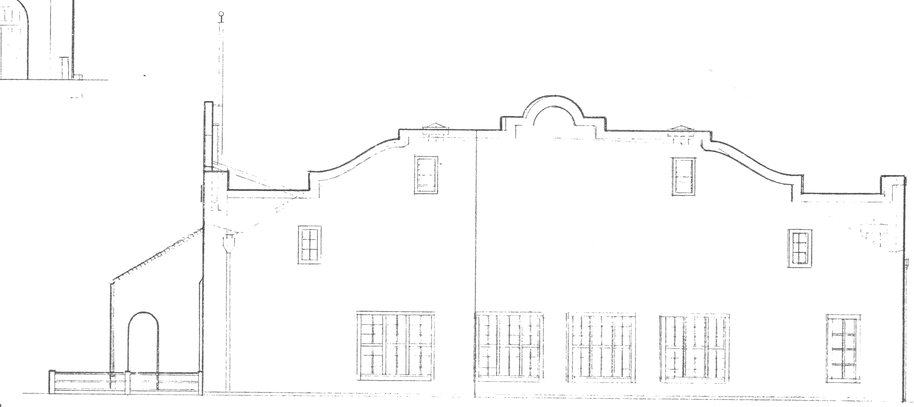

EAST END ELEVATION SCALE 1/8"=1'0"

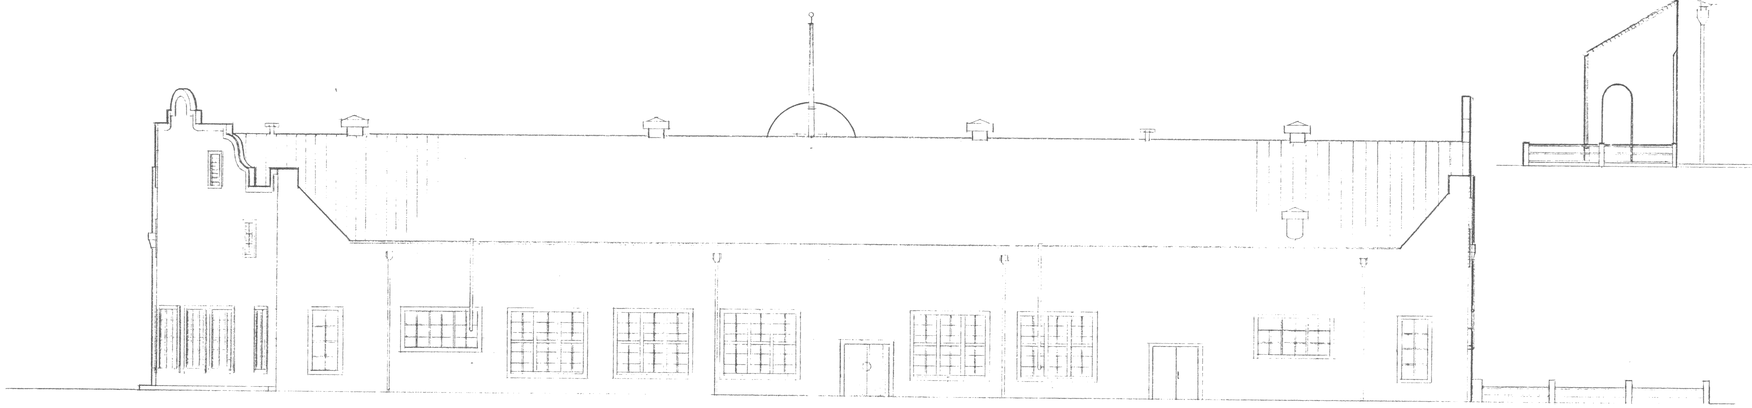

REAR ELEVATION SCALE 1/8"=1'0"

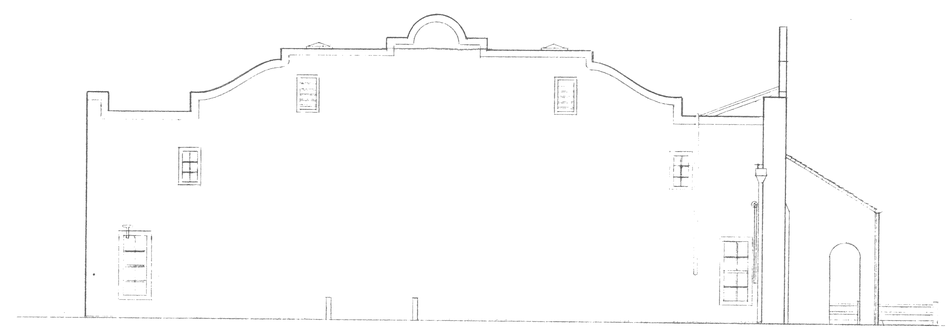

WEST END ELEVATION SCALE 1/8"=1'0"

DATE:	CHECKED:	LORRIN L. WARD A.I.A. ARCHITECT & ENGINEER 336 BROADWAY CHICO, CALIF. F. 2-8447	EXISTING ELEVATIONS OROVILLE MUNICIPAL AUDITORIUM OROVILLE, CALIFORNIA
JOB No	DRAWING:		
MACHINE	C2181		3 OF SHTS

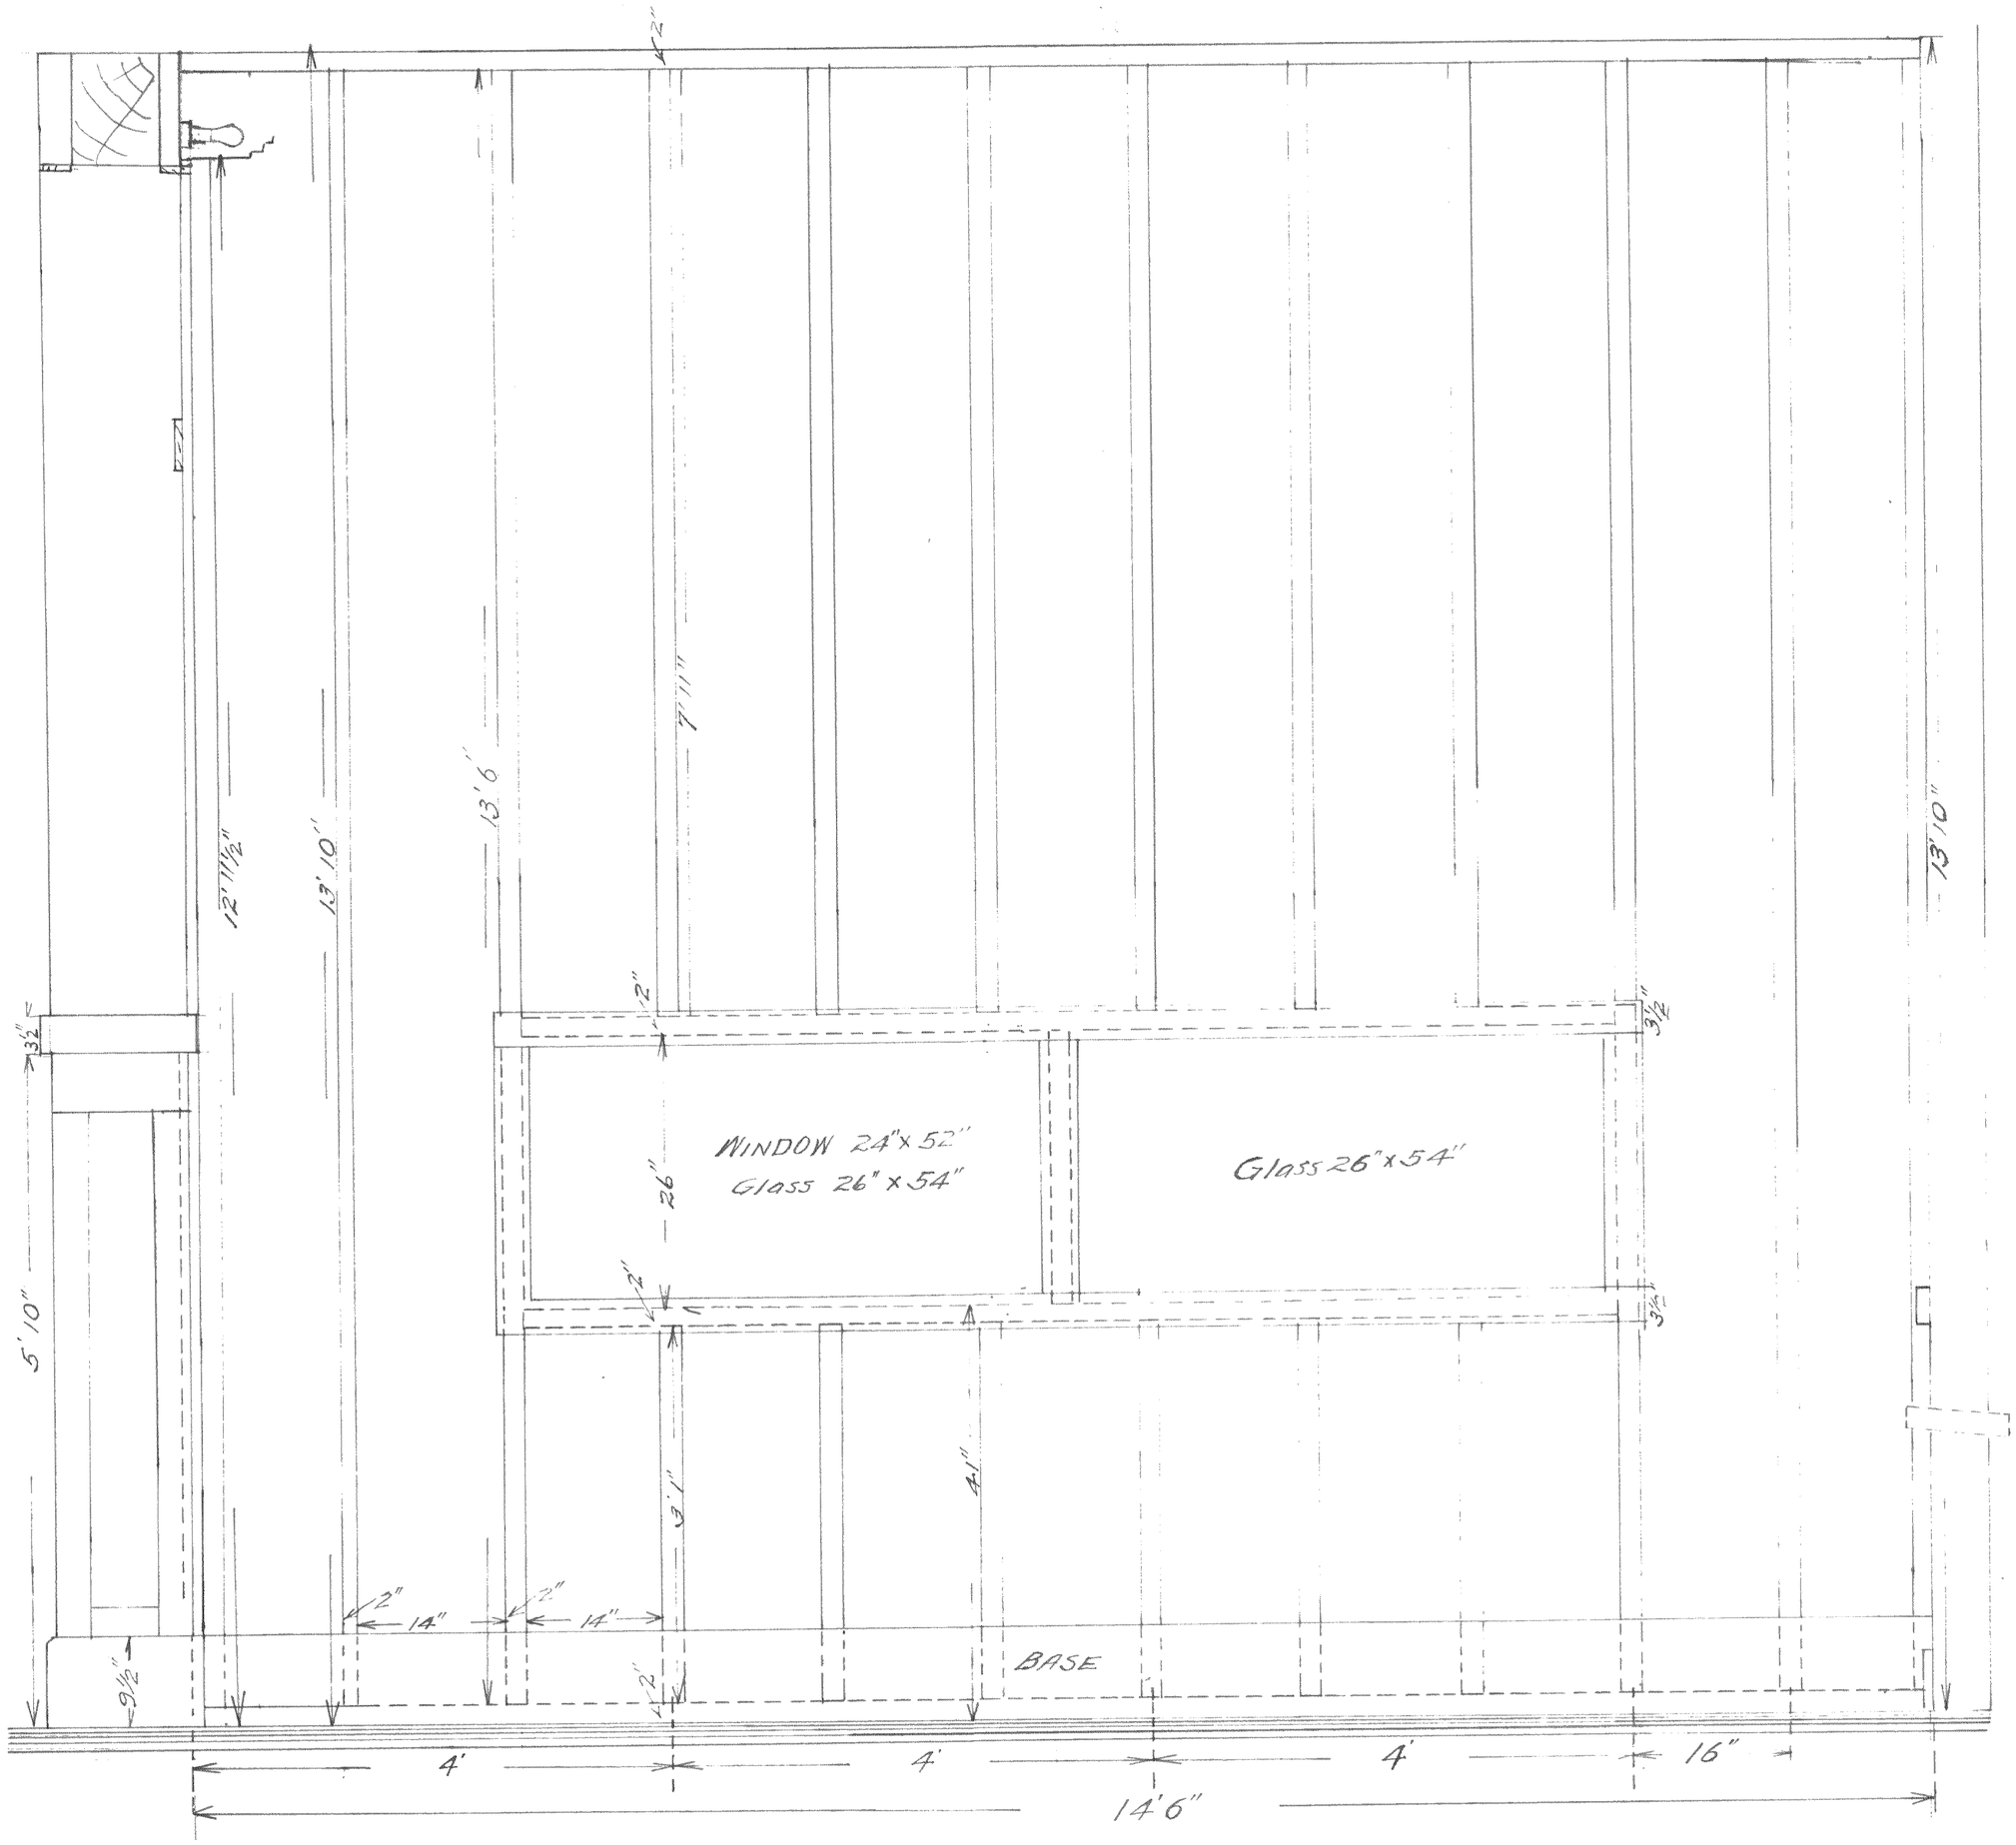
2"
12'11½"
13'10"
13'6"
7'11"
13'10"
3½"
2"
3½"
WINDOW 24"x 52"
Glass 26" x 54"
26"
Glass 26"x54"
2"
3½"
5'10"
3'1"
4'1"
2"
14"
2"
14"
BASE
9½"
2"
4'
4'
4'
16"
14'6"