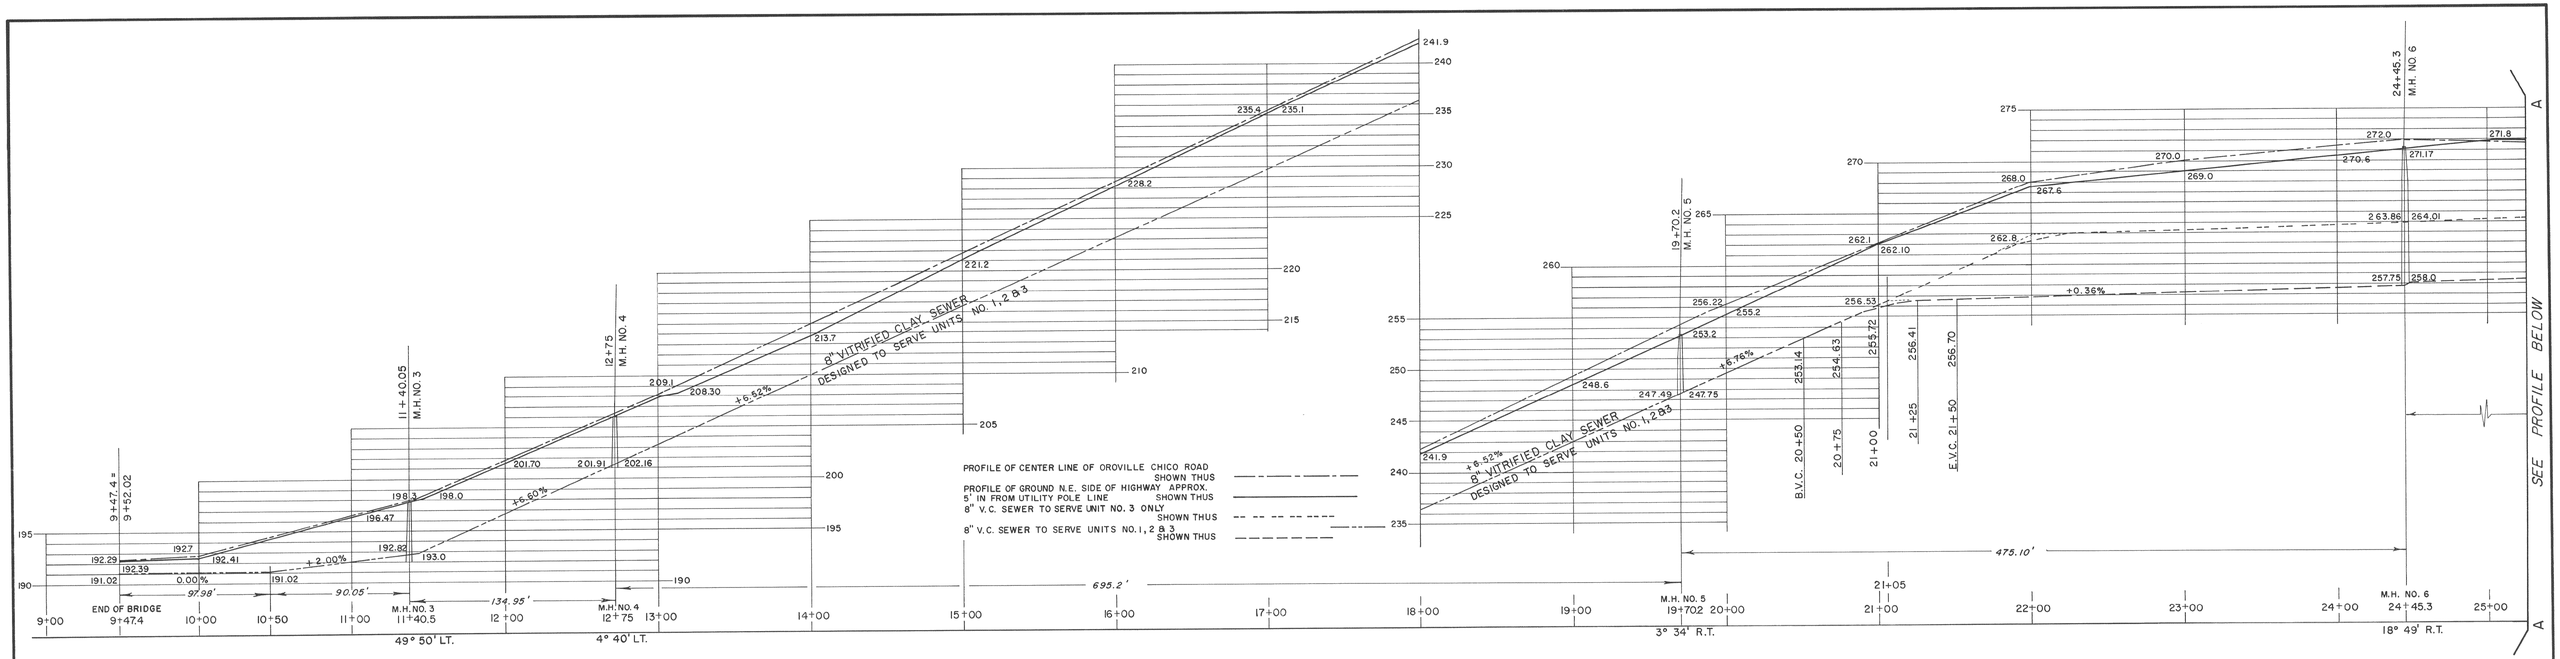

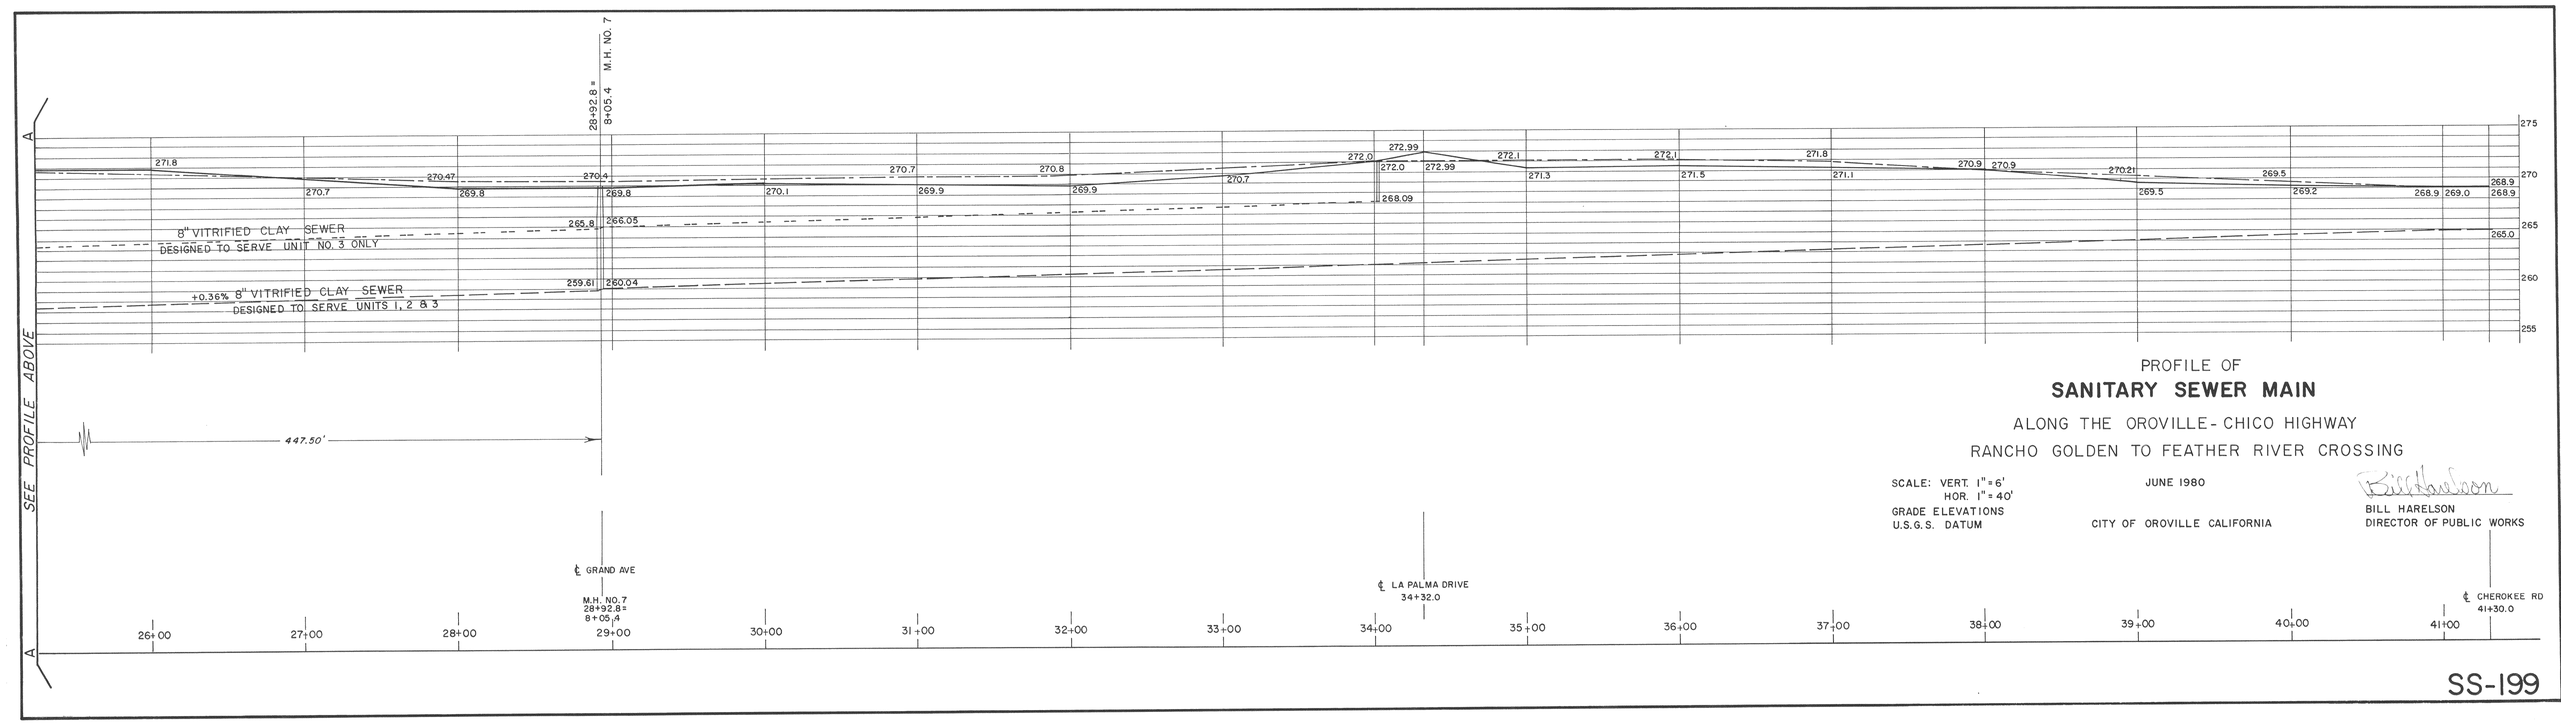

PROFILE OF

SANITARY SEWER MAIN

ALONG THE OROVILLE-CHICO HIGHWAY

RANCHO GOLDEN TO FEATHER RIVER CROSSING

SCALE: VERT. 1" = 6'
HOR. 1" = 40'
GRADE ELEVATIONS
U.S.G.S. DATUM

JUNE 1980

CITY OF OROVILLE CALIFORNIA

BILL HARELSON
DIRECTOR OF PUBLIC WORKS

SS-199