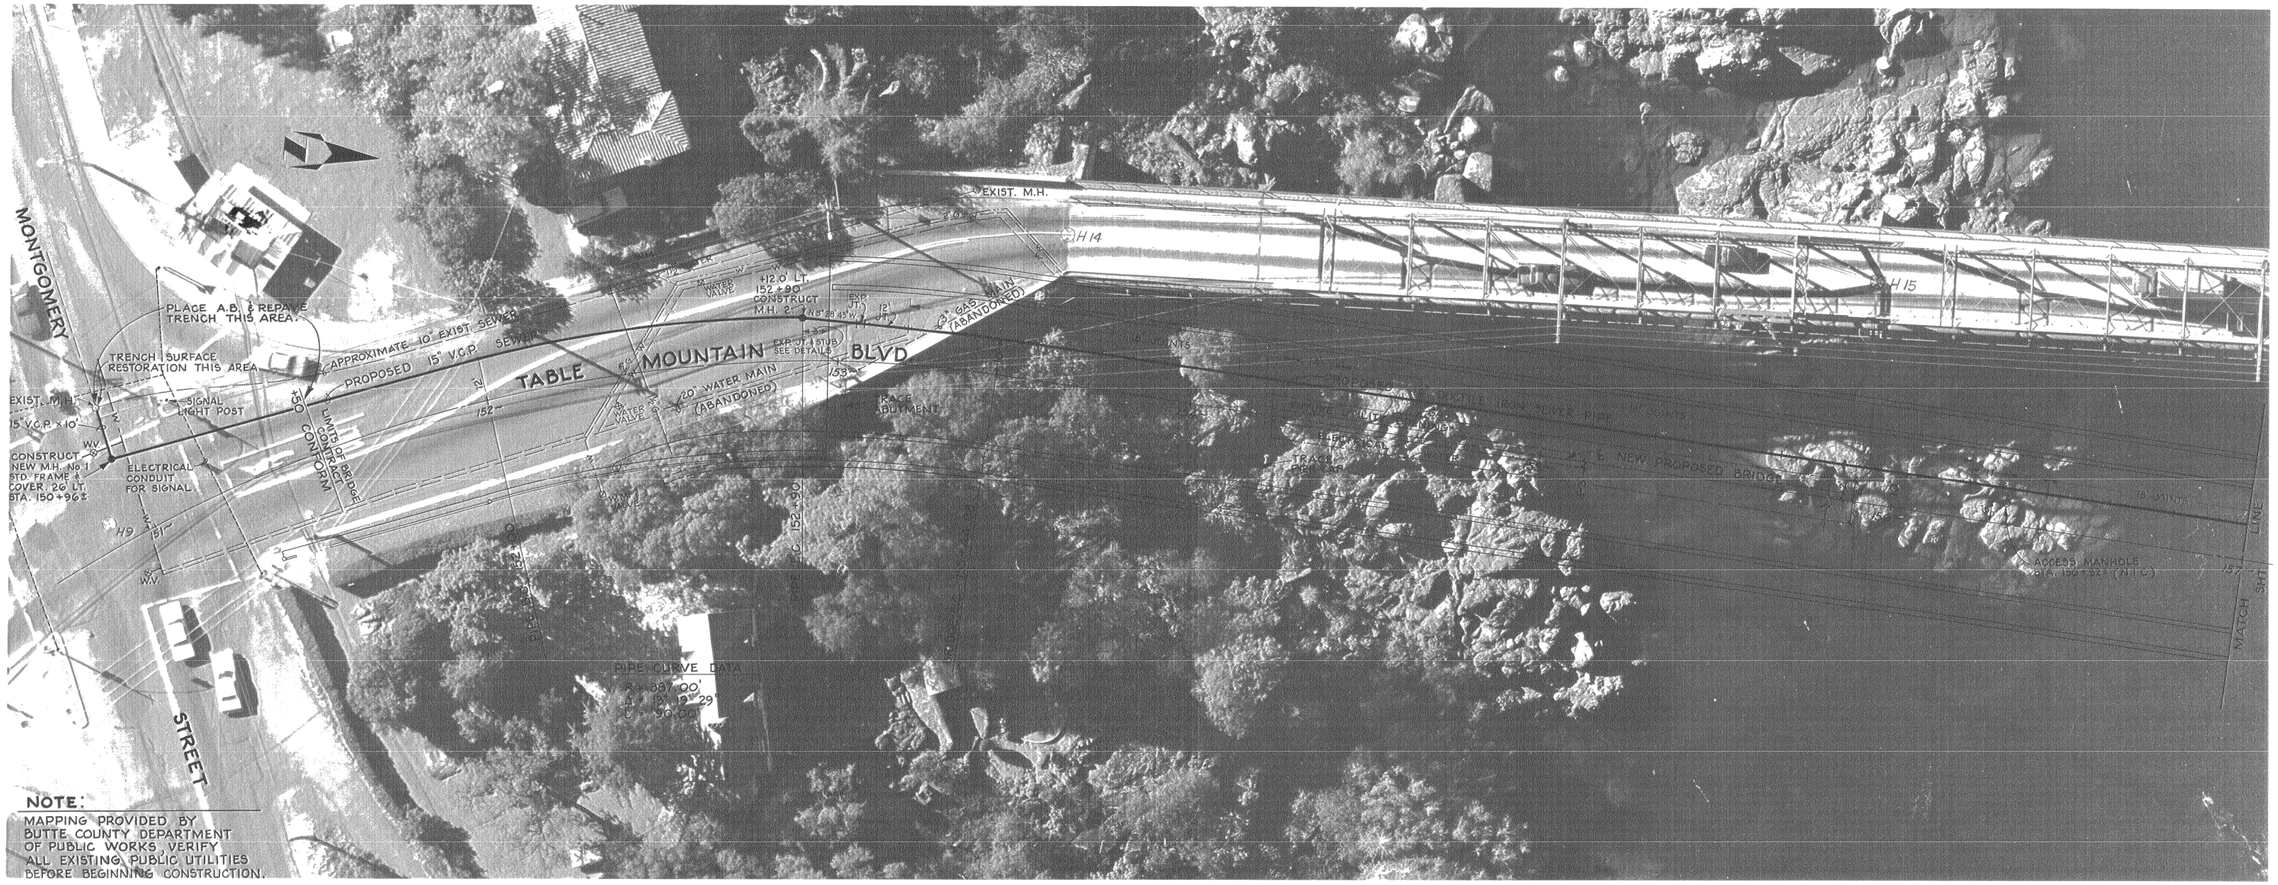

NOTE:
MAPPING PROVIDED BY BUTTE COUNTY DEPARTMENT OF PUBLIC WORKS, VERIFY ALL EXISTING PUBLIC UTILITIES BEFORE BEGINNING CONSTRUCTION.

SCALE
HORIZ: 1" = 20'
VERT: 1" = 10'

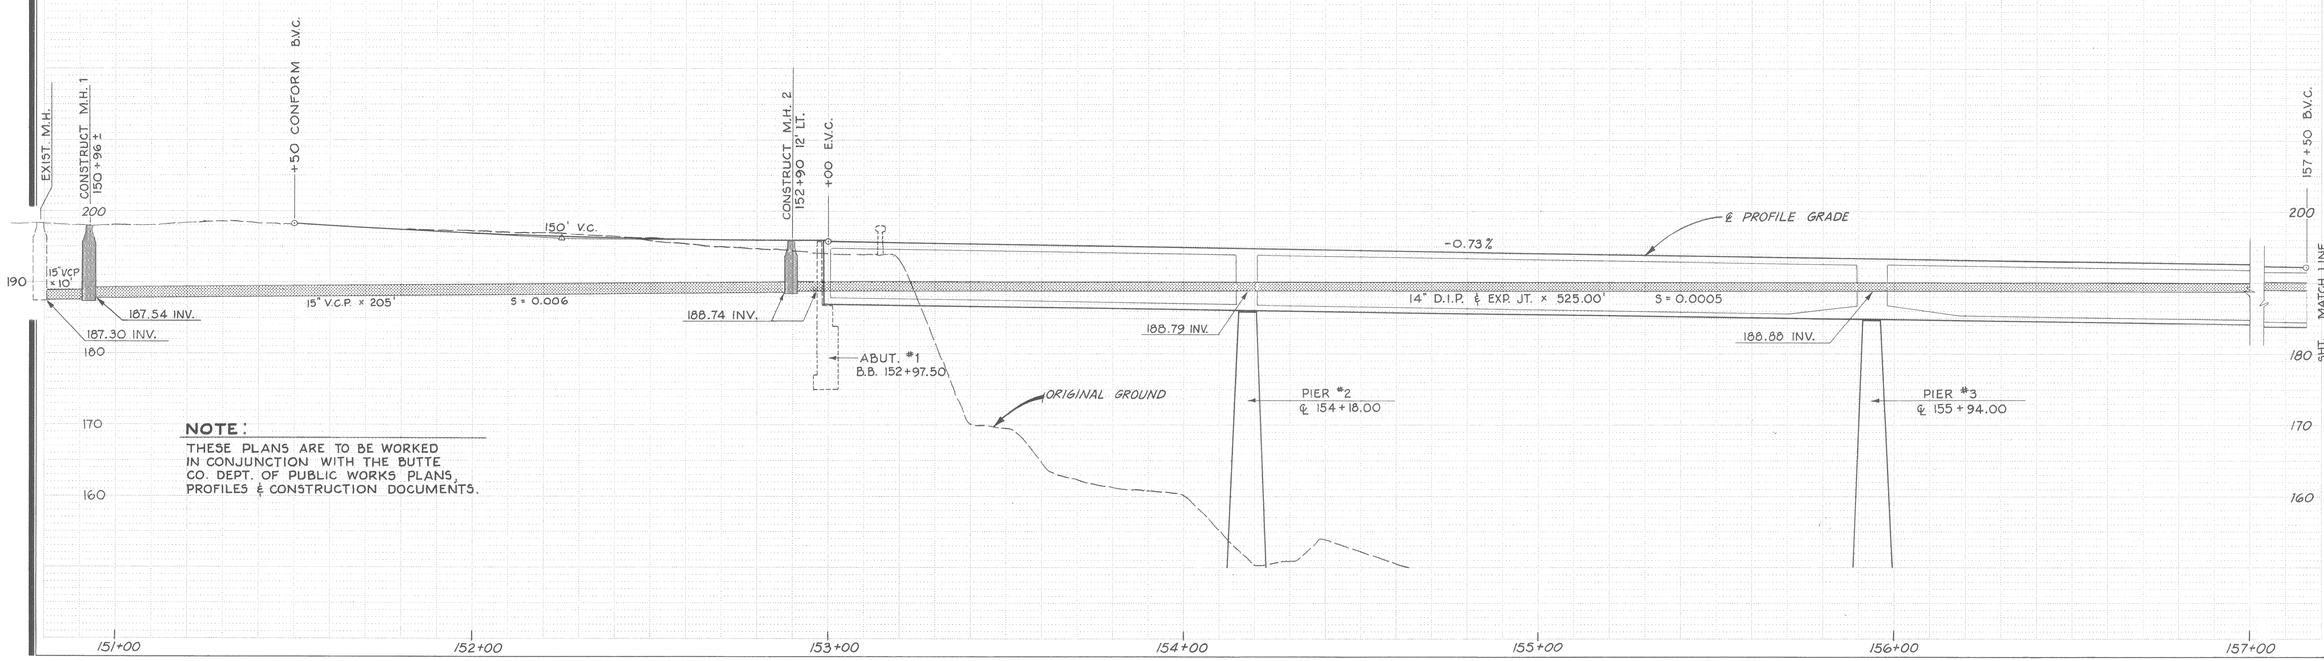

NOTE:
THESE PLANS ARE TO BE WORKED IN CONJUNCTION WITH THE BUTTE CO. DEPT. OF PUBLIC WORKS PLANS, PROFILES & CONSTRUCTION DOCUMENTS.

COOK ASSOCIATES
ENGINEERING CONSULTANTS
2060 PARK AVENUE, OROVILLE, CALIFORNIA 95965

TABLE MOUNTAIN BOULEVARD BRIDGE

CO. PROJECT No. 28491-76-1
SEWER PLAN & PROFILE

REGISTERED PROFESSIONAL ENGINEER
Daniel James Cook
No. 13062
Civil Engineer
STATE OF CALIFORNIA

REVISION	DATE

D. KIMBRELL	6-80
DRAWN	DATE
APPROVED	DATE
FILE NO.	
SHEET NO. 2 OF 6 SHTS	JOB NO. 78460

SS-288