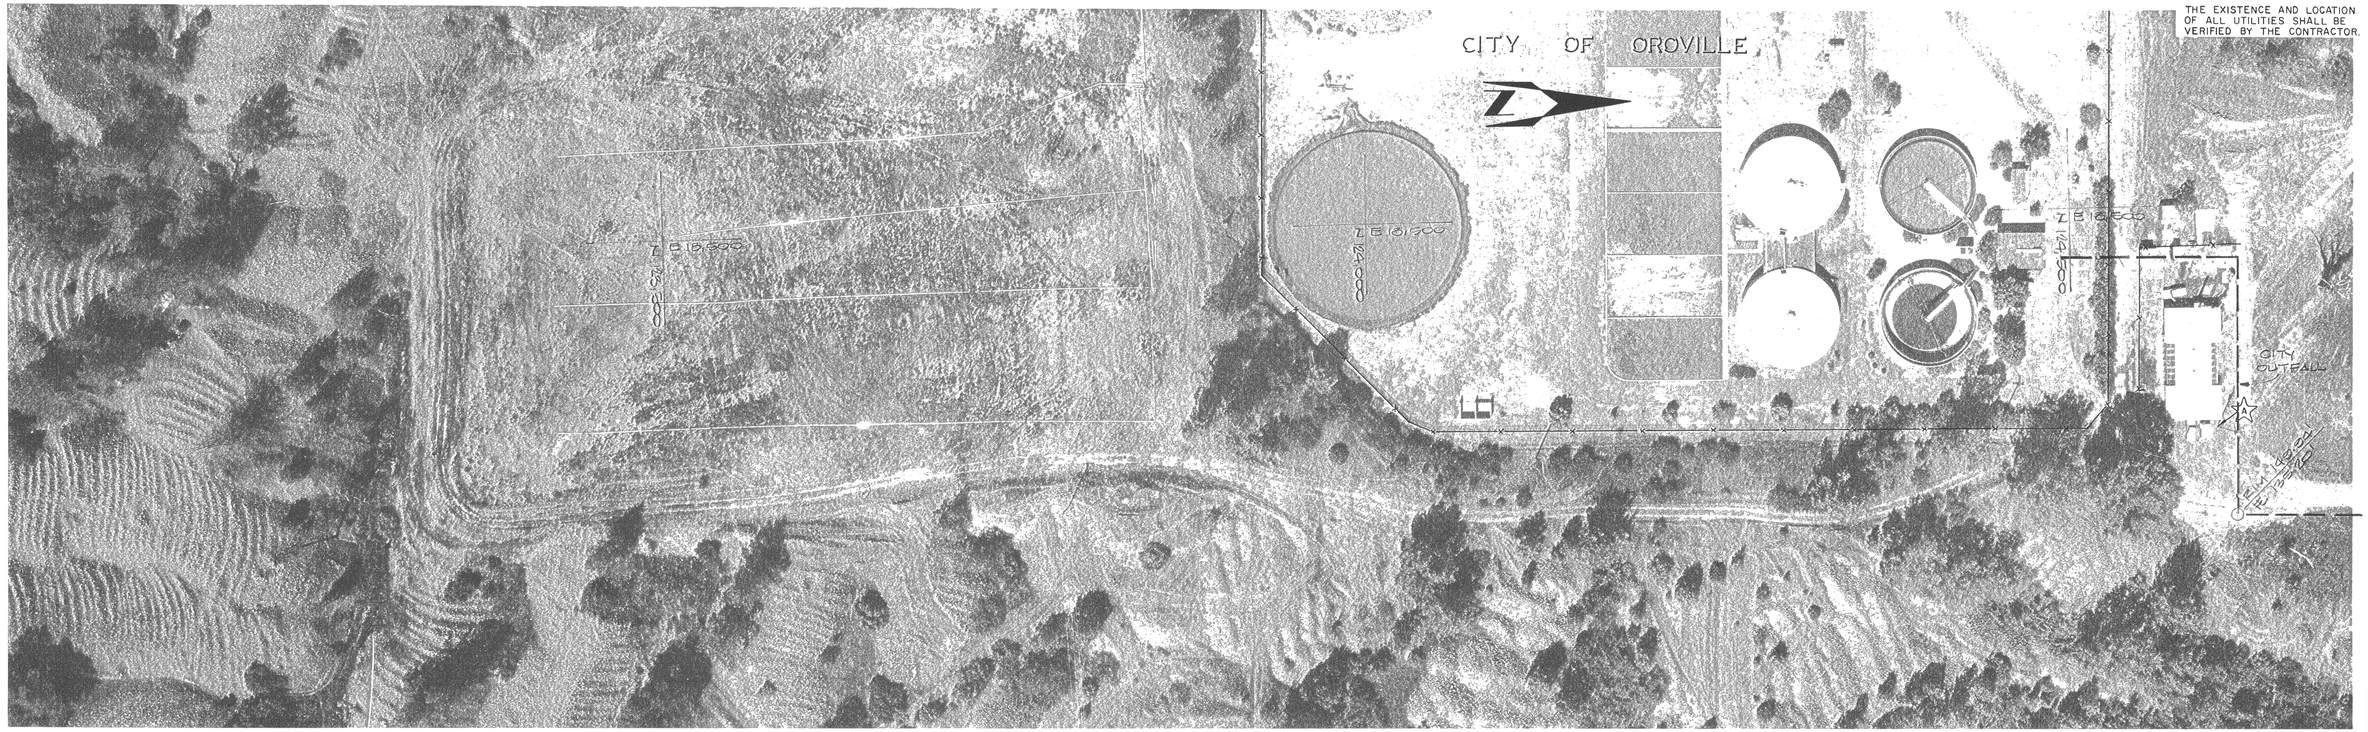

PLAN SCALE: 1" = 50'

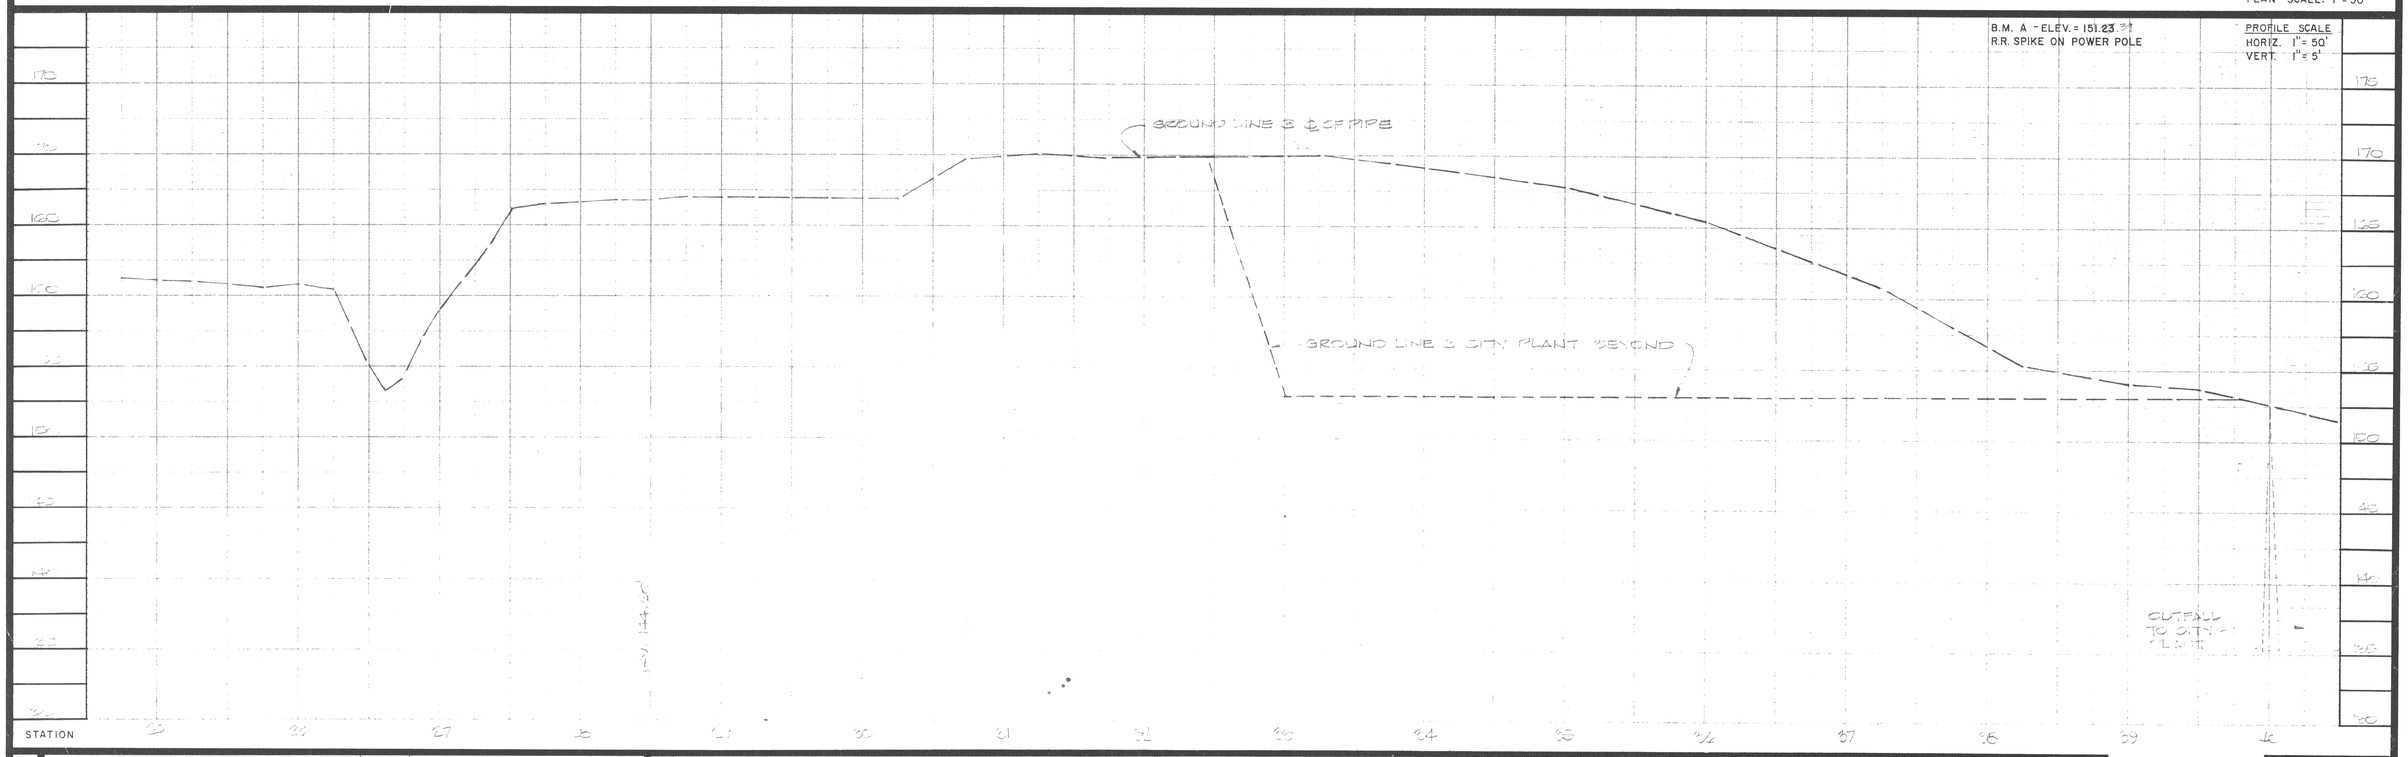

COOK ASSOCIATES
ENGINEERING CONSULTANTS
OROVILLE CALIFORNIA

JOB NUMBER 71055

SEWAGE OUTFALL PLAN & PROFILE

DATE

SHEET 8 OF 9 SHEETS