THE EXISTENCE AND LOCATION OF ALL UTILITIES SHALL BE VERIFIED BY THE CONTRACTOR.

PROFILE SCALE
HORIZ. 1" = 50'
VERT. 1" = 5'

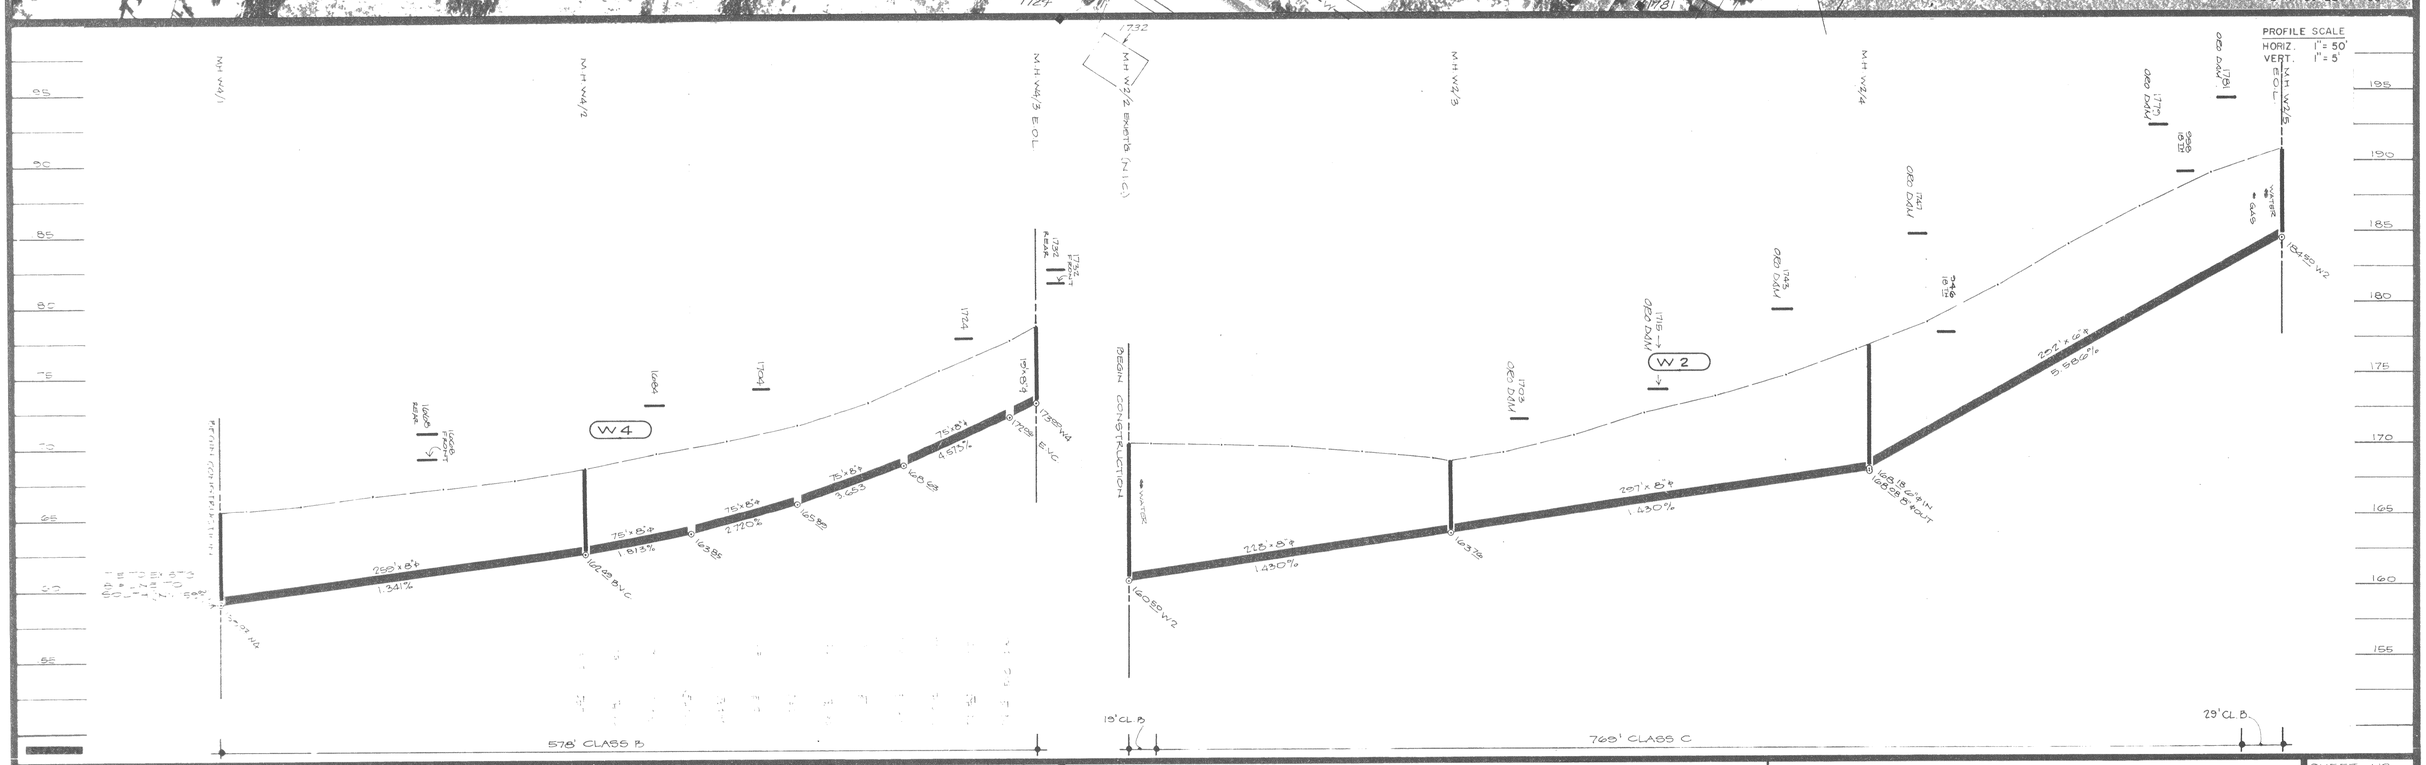

RINGEL & ASSOCIATES INC.

DESIGN	DENIS	DATE	12-74		
DRAWN	DENIS		12-74		
CHECKED	EAK		5-75		
APPROVED	E.M.		5-75		
NO	DATE	REVISION		BY	APPD

THERMALITO IRRIGATION DISTRICT
SANITARY SEWER SYSTEM
COUNTY SERVICE AREA 26

LINE NO. W2 & W4

FROM: W2: M.H. W2/2 (exist'g) W4: M.H. W4/1 TO: M.H. W2/5 (e.o.l.) M.H. W4/3 (e.o.l.)

SHEET NO 3 OF SHEETS
PROJECT NO

M-433