PLAN VIEW 1" = 50'

PARCEL # A.P.#68-16-10

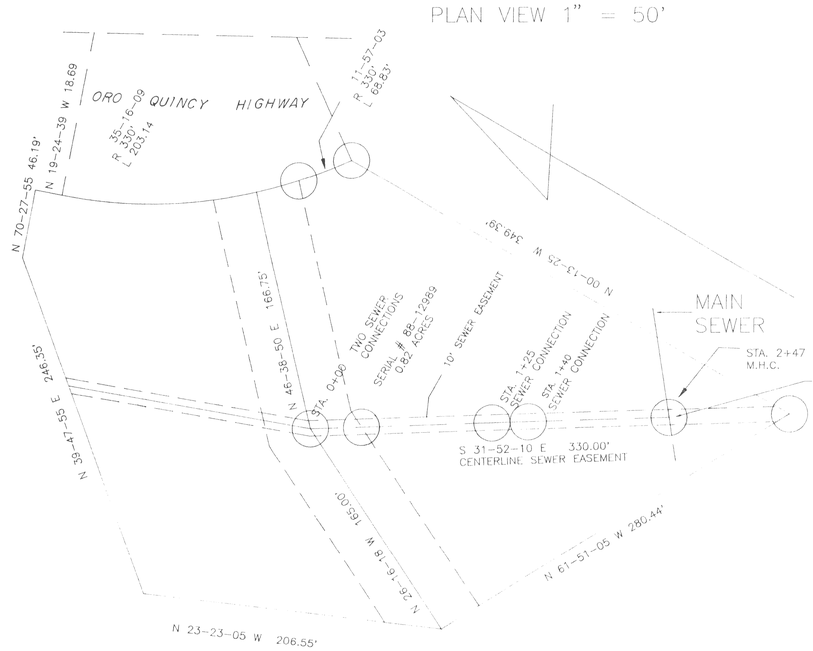

CONSTRUCT V.P. IN ACCORDANCE WITH SS-02

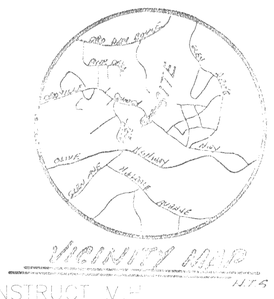

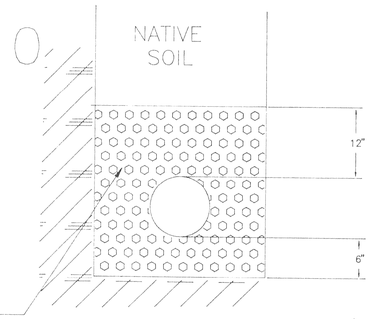

SAND COMPACTED TO 95% R.C.

NOTES:

CONTRACTOR TO VERIFY EXISTING SEWER ELEVATIONS PRIOR TO CONSTRUCTION

WATER OR AIR TEST BY CONTRACTOR REQUIRED

INSPECTION BY CITY OF OROVILLE REPRESENTATIVE REQUIRED PRIOR TO BACKFILLING TRENCHES

CONSTRUCTION TO BE IN ACCORDANCE WITH CITY OF OROVILLE STANDARDS

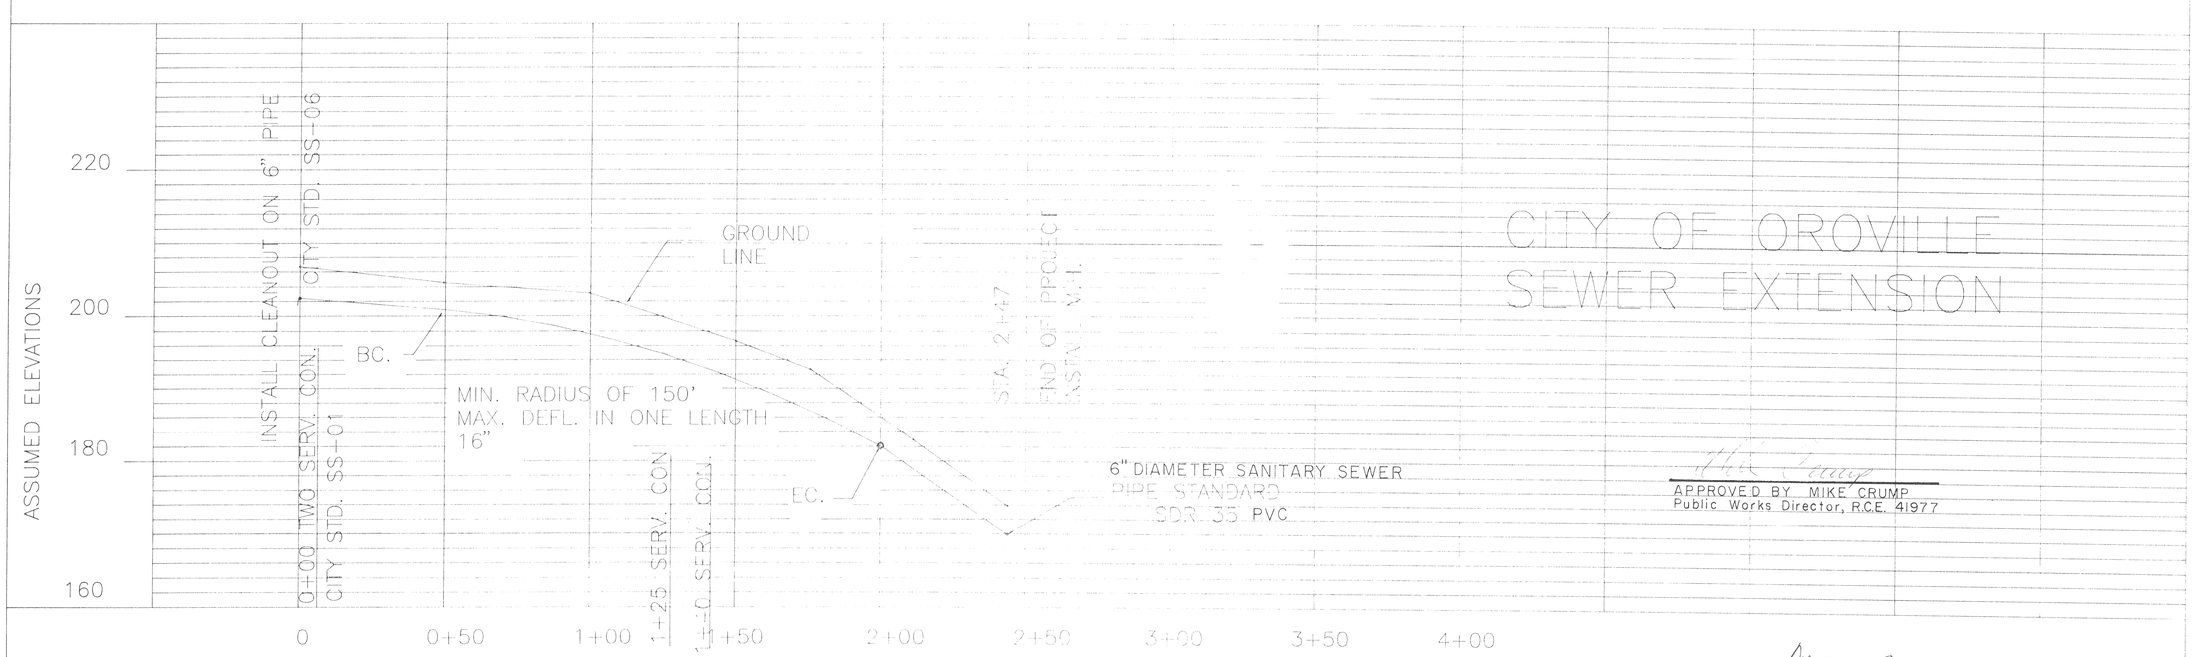

CITY OF OROVILLE
SEWER EXTENSION

APPROVED BY MIKE CRUMP
Public Works Director, R.C.E. 41977

SS-331